PRODUCED BY AN AUTODESK EDUCATIONAL PRODUCT

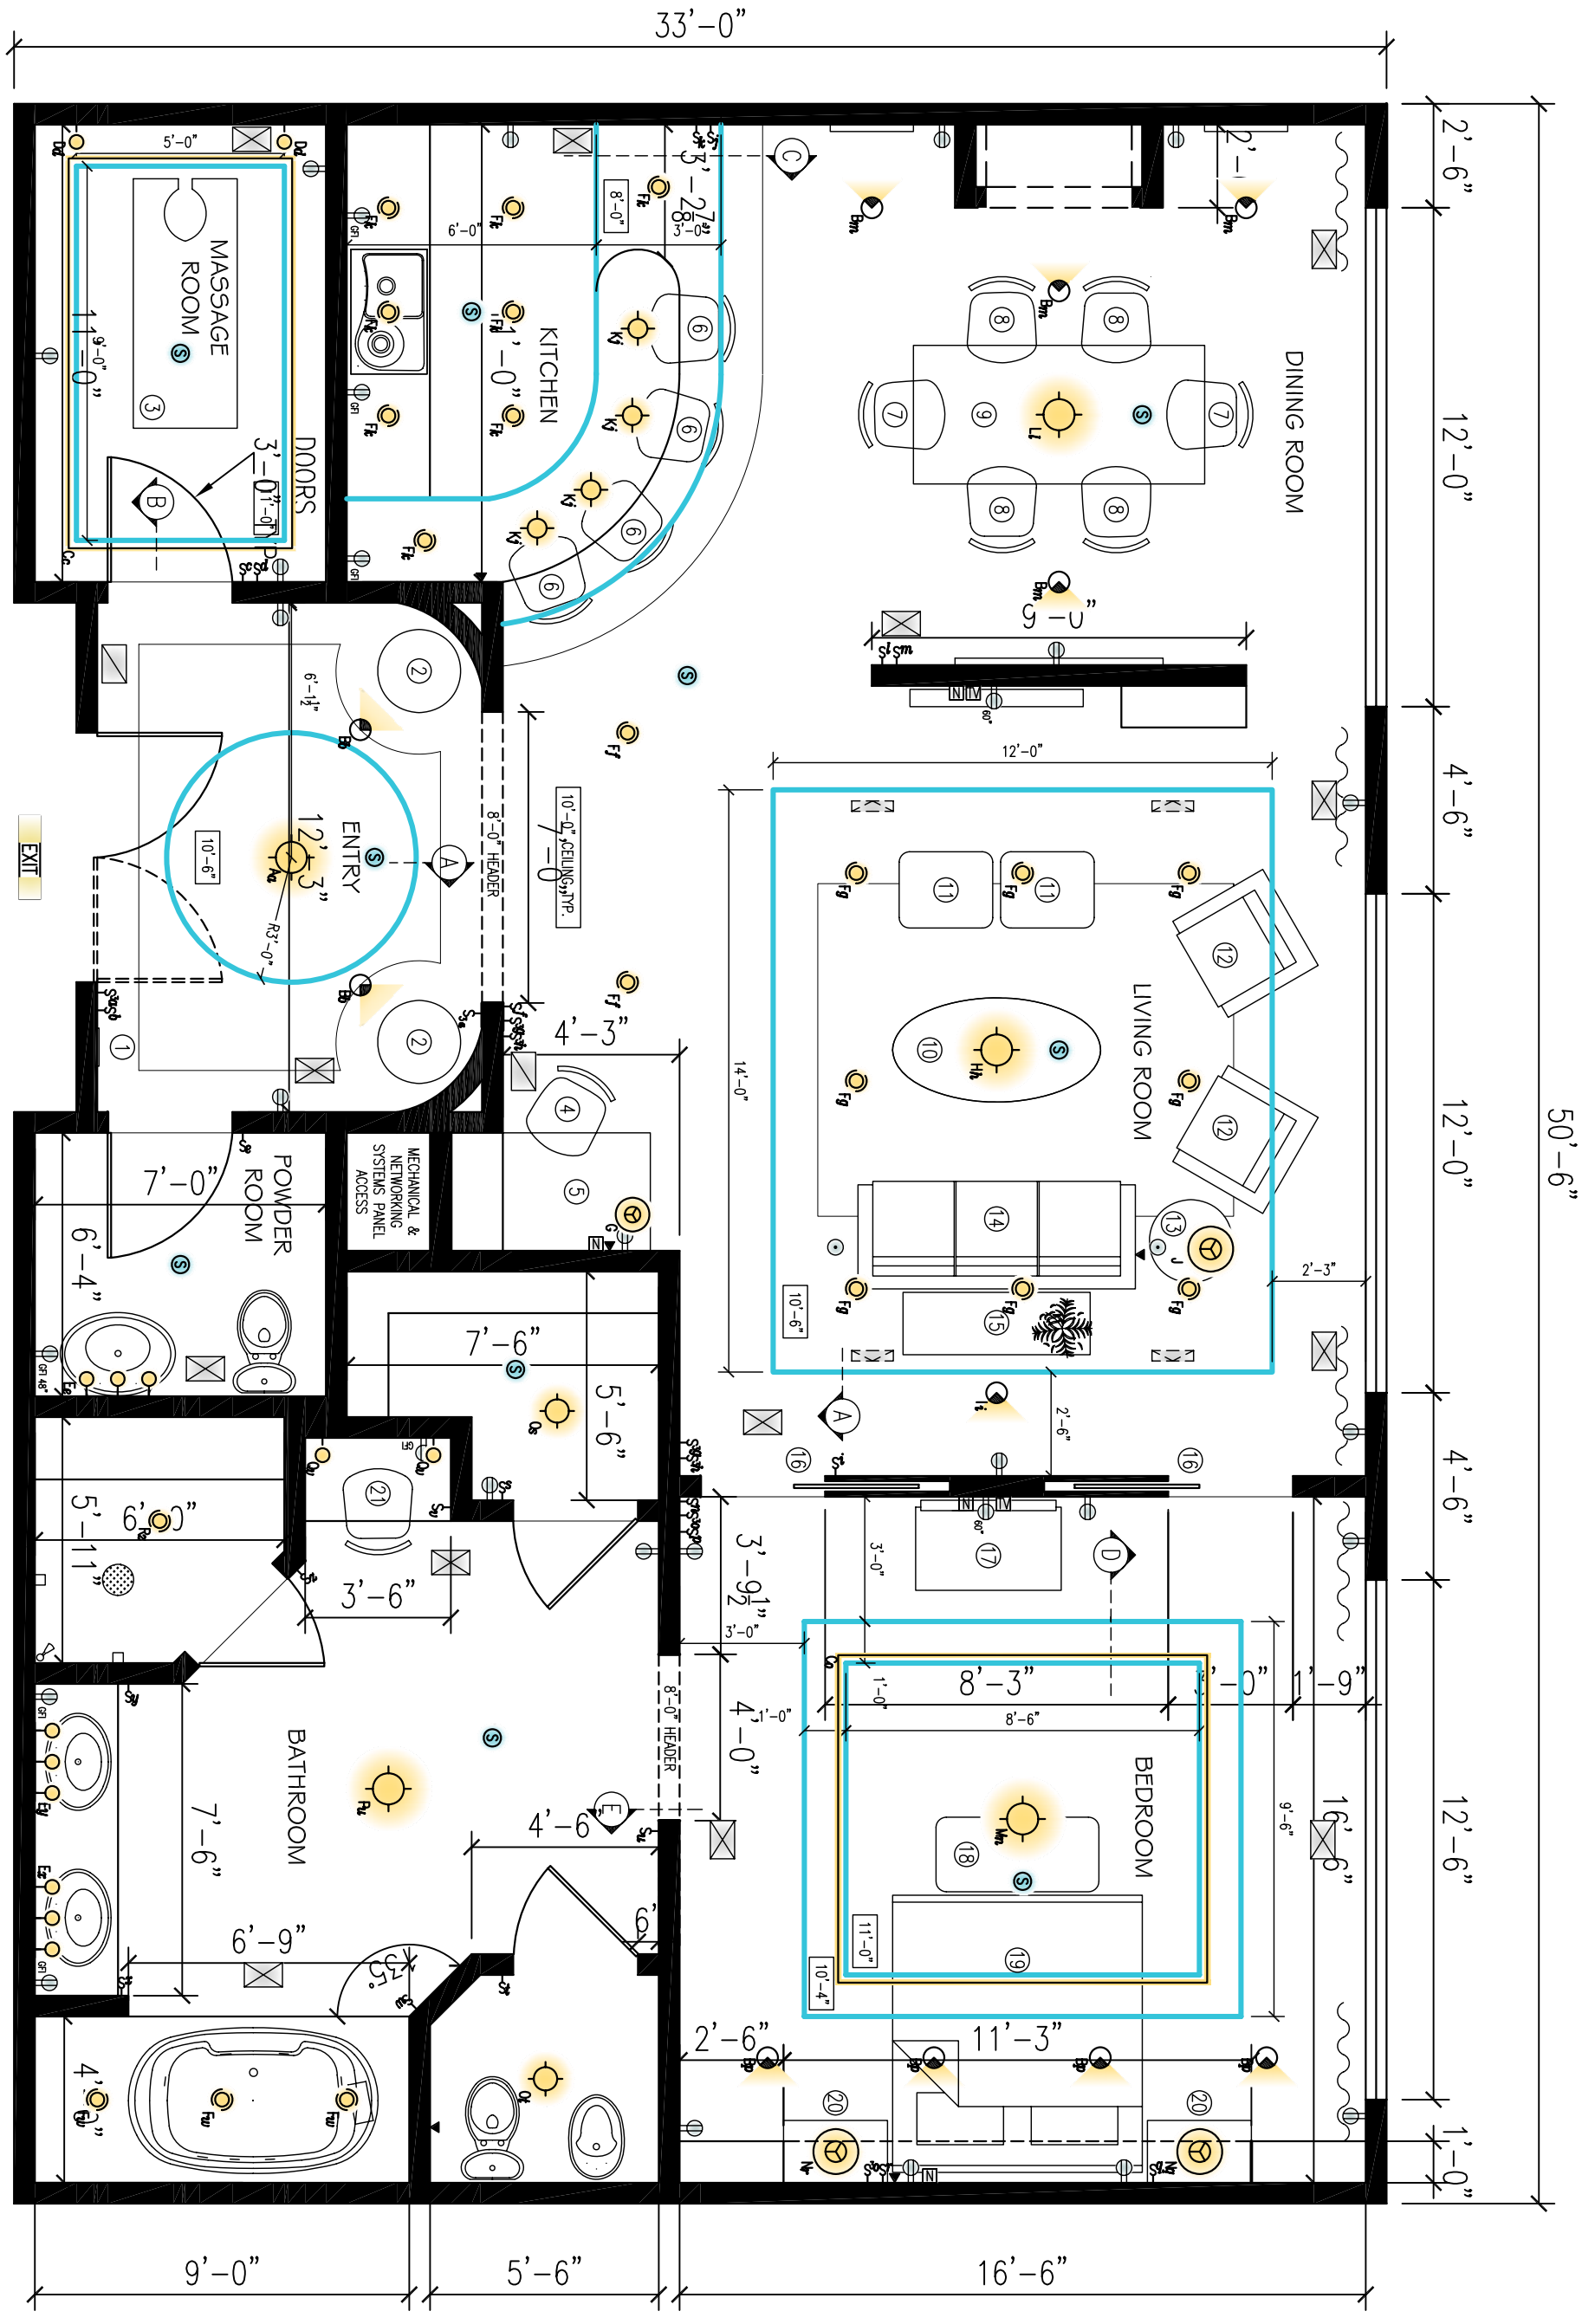

CEILING PLAN
LIGHTING PLAN

CEILING/LIGHTING/
MECHANICAL/ELECTRICAL PLAN
NICOLE VOISS
FCS 414
SPRING 2007
SCALE: 1/4" = 1'-0"

PRODUCED BY AN AUTODESK EDUCATIONAL PRODUCT

PRODUCED BY AN AUTODESK EDUCATIONAL PRODUCT

PRODUCED BY AN AUTODESK EDUCATIONAL PRODUCT